FOR SOIL PROFILE FOR WEST ST. (TR 130) SEE SHEET NO. 8.
FOR SOIL PROFILE FOR RAMP H SEE SHEET NO. 9.
FOR SOIL PROFILE CROSS SECTIONS FOR RAMP H SEE SHEET NOS. 10 & 11.

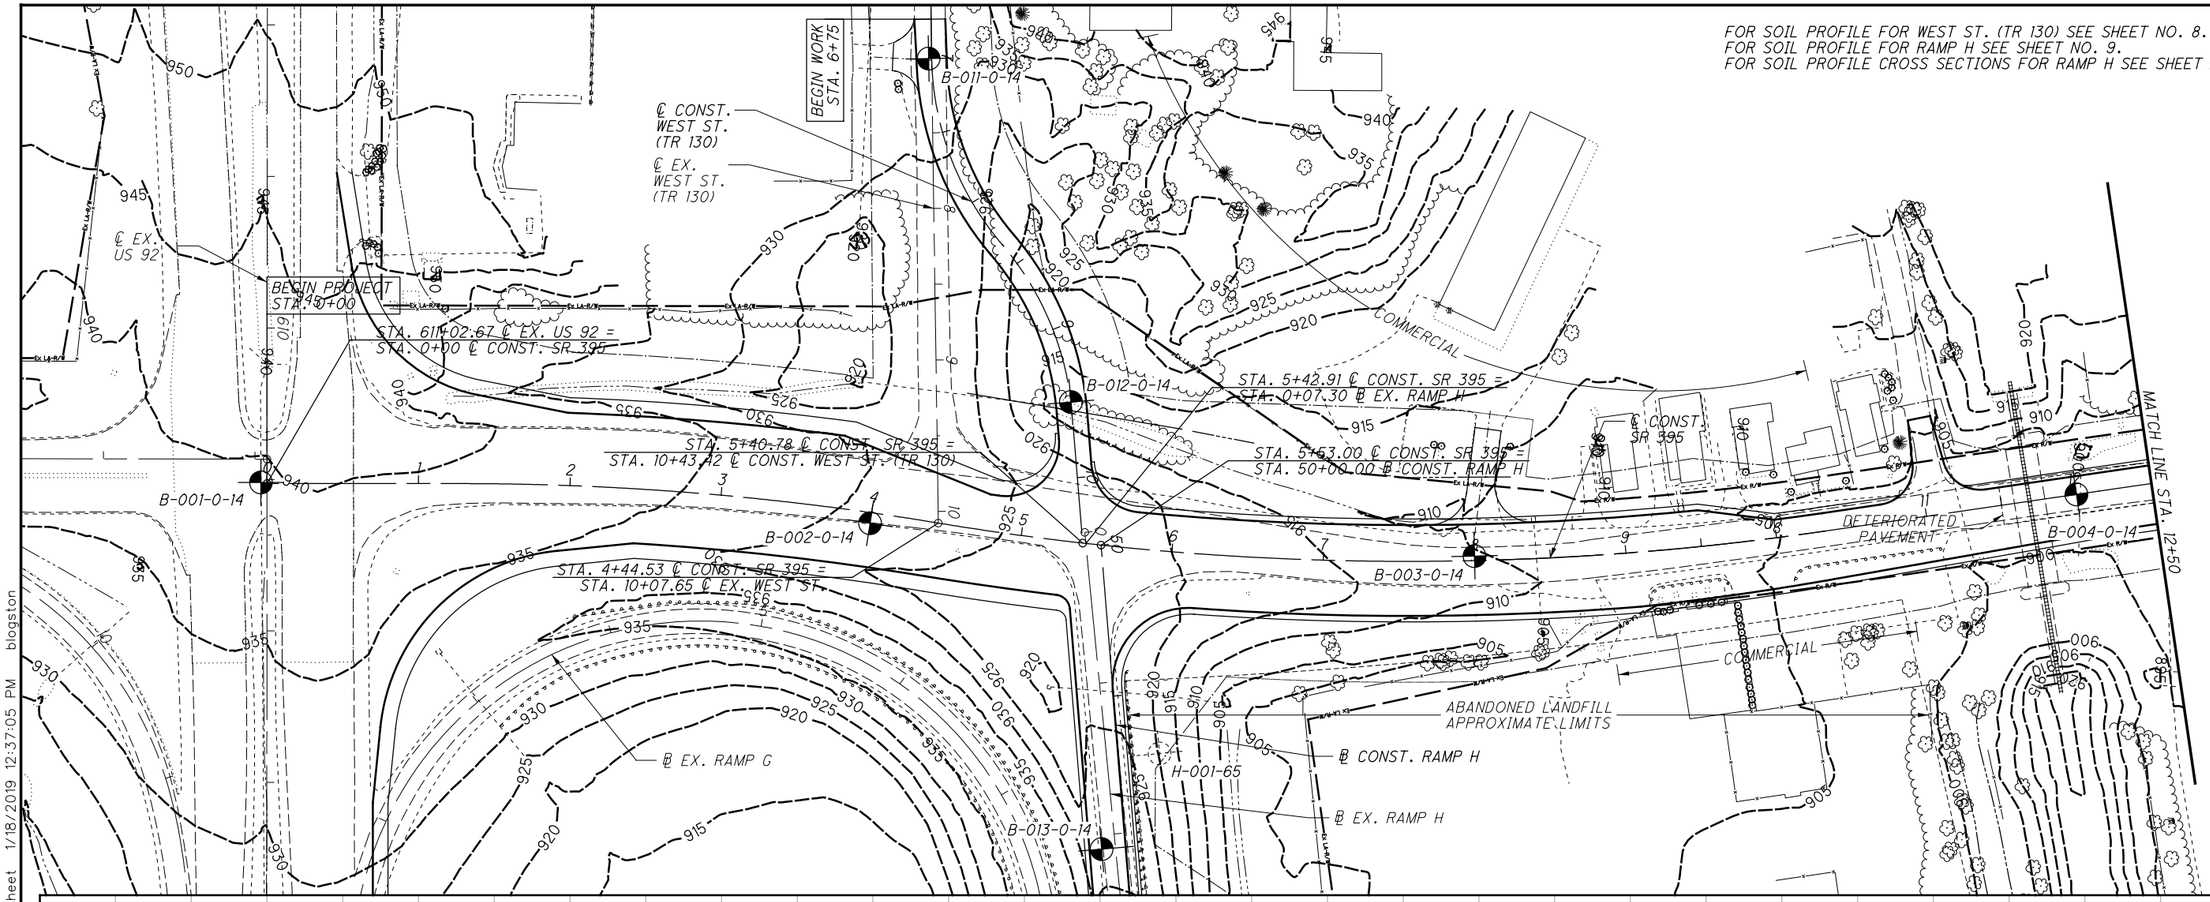

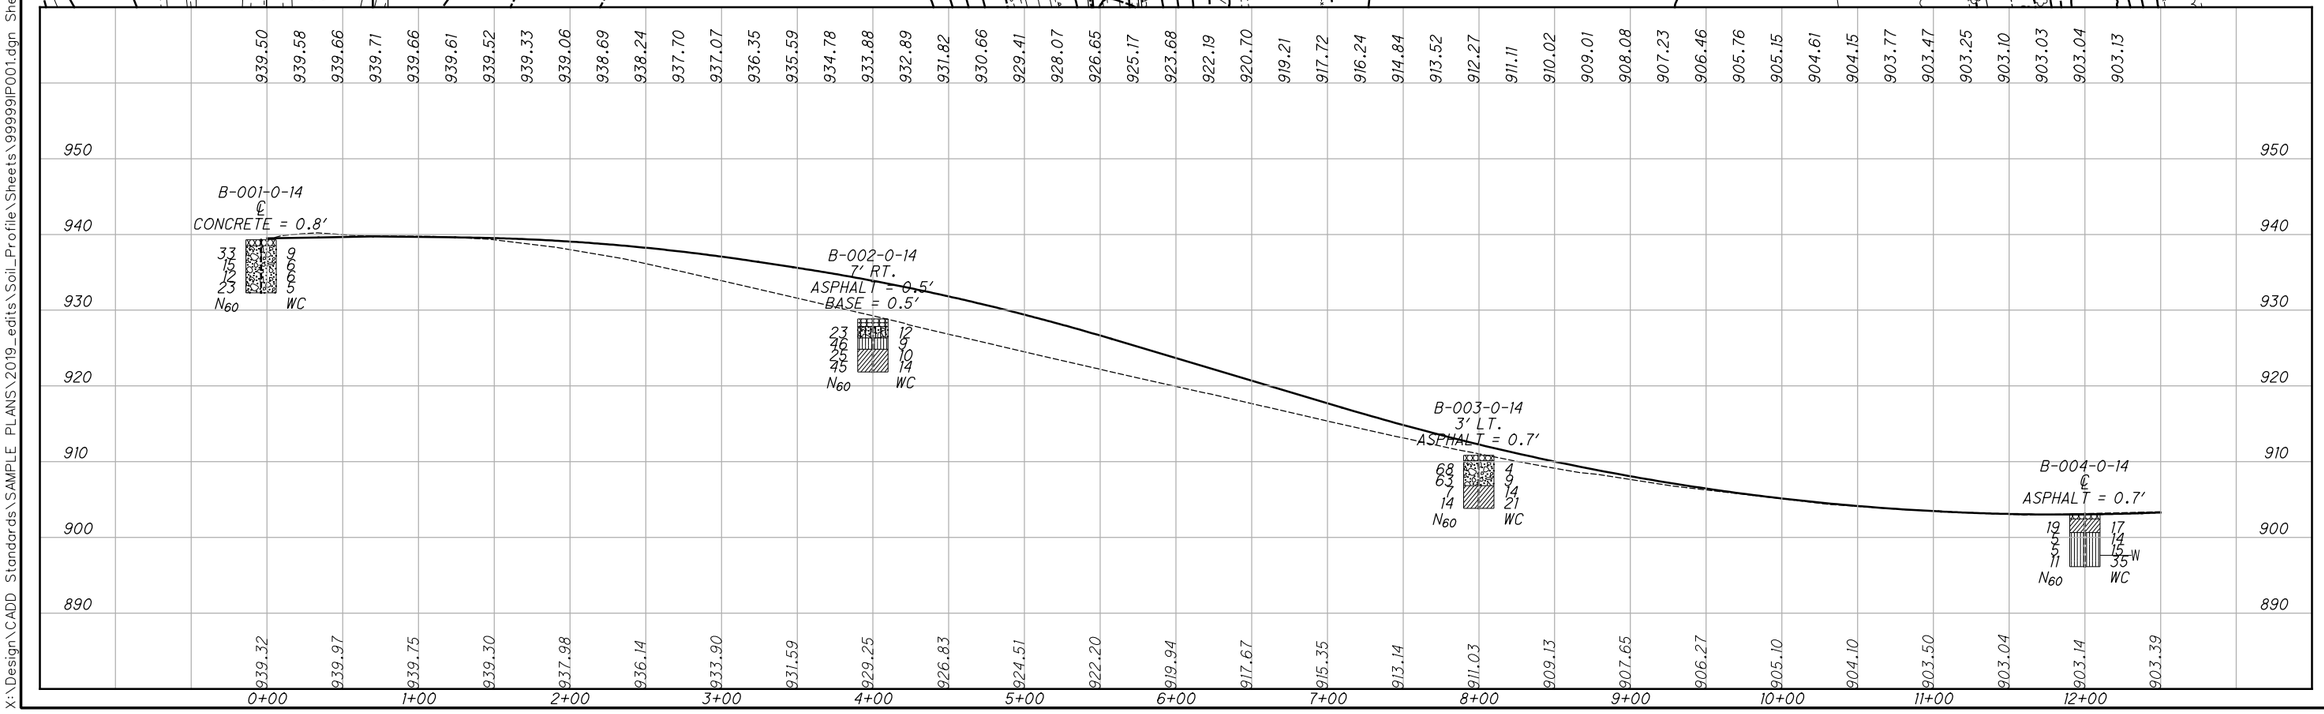

HORIZONTAL SCALE IN FEET
0 25 50 100
DRAWN INK
CHECKED RED

SOIL PROFILE
STA. 0+00 TO STA. 12+50 SR 395

TER-395-0.00

5 / 11

X:\Design\CADD Standards\SAMPLE PLANS\2019_edits\Soil_Profile\Sheets\99999IP001.dgn Sheet 1/18/2019 12:37:05 PM blogston