X:\Design\CADD Standards\SAMPLE PLANS\2019_edits\Soil_Profile\Sheets\99999IP002.dgn Sheet 1/18/2019 12:37:06 PM blogston

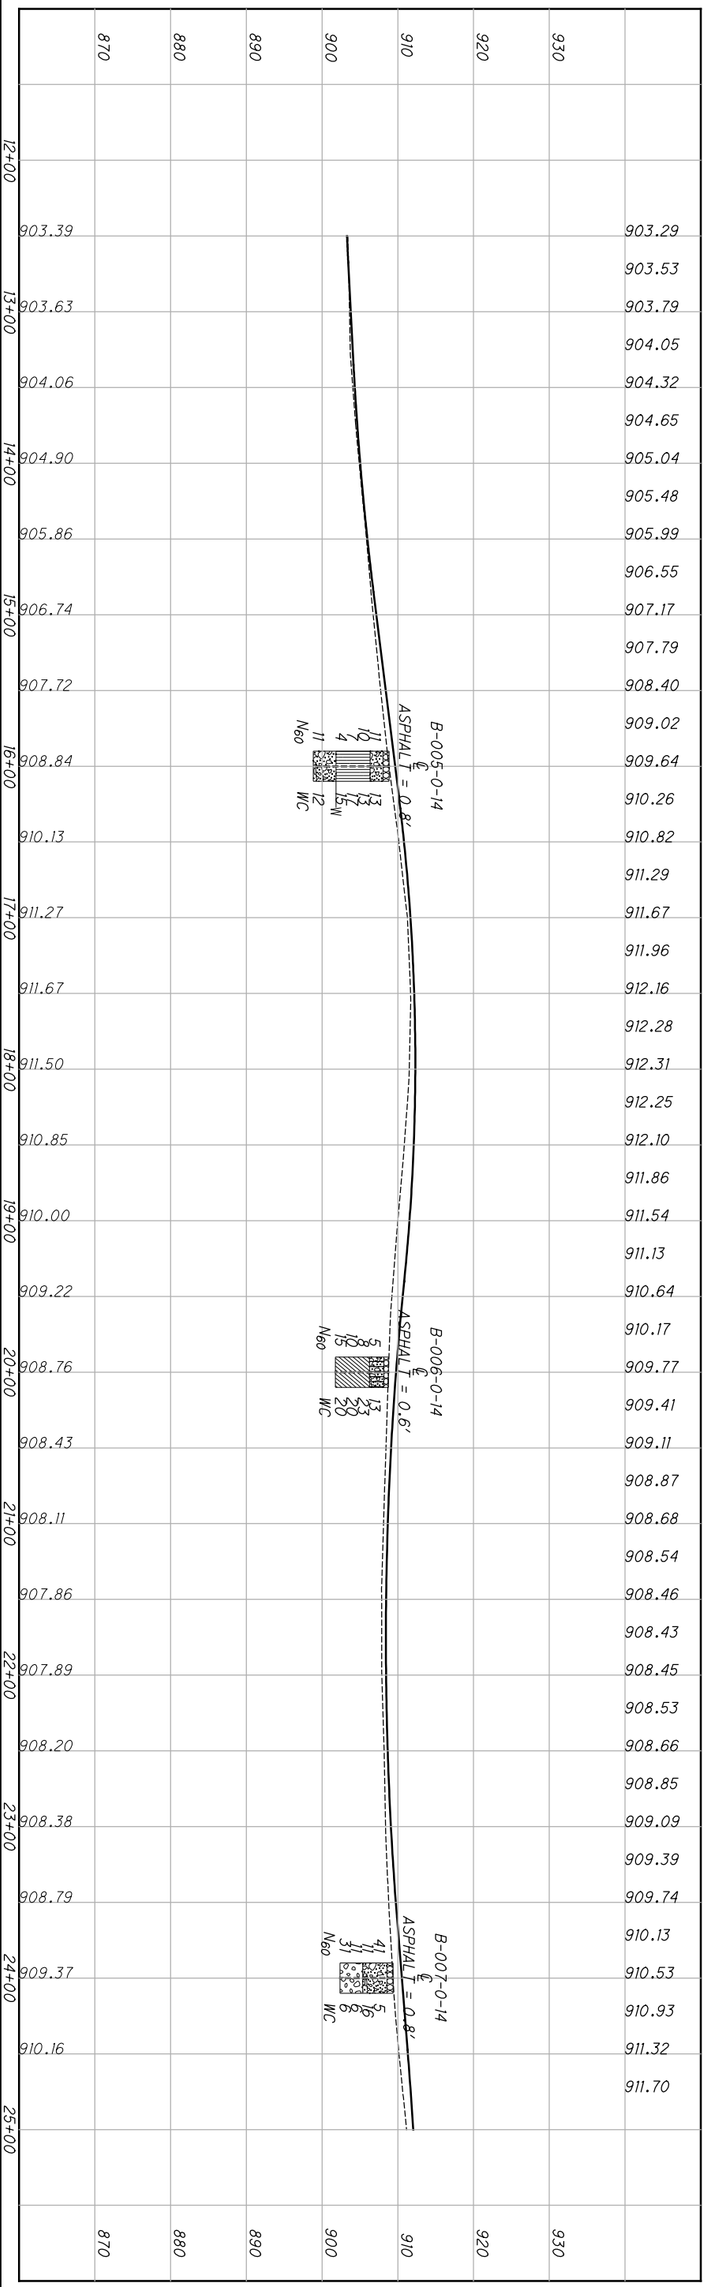

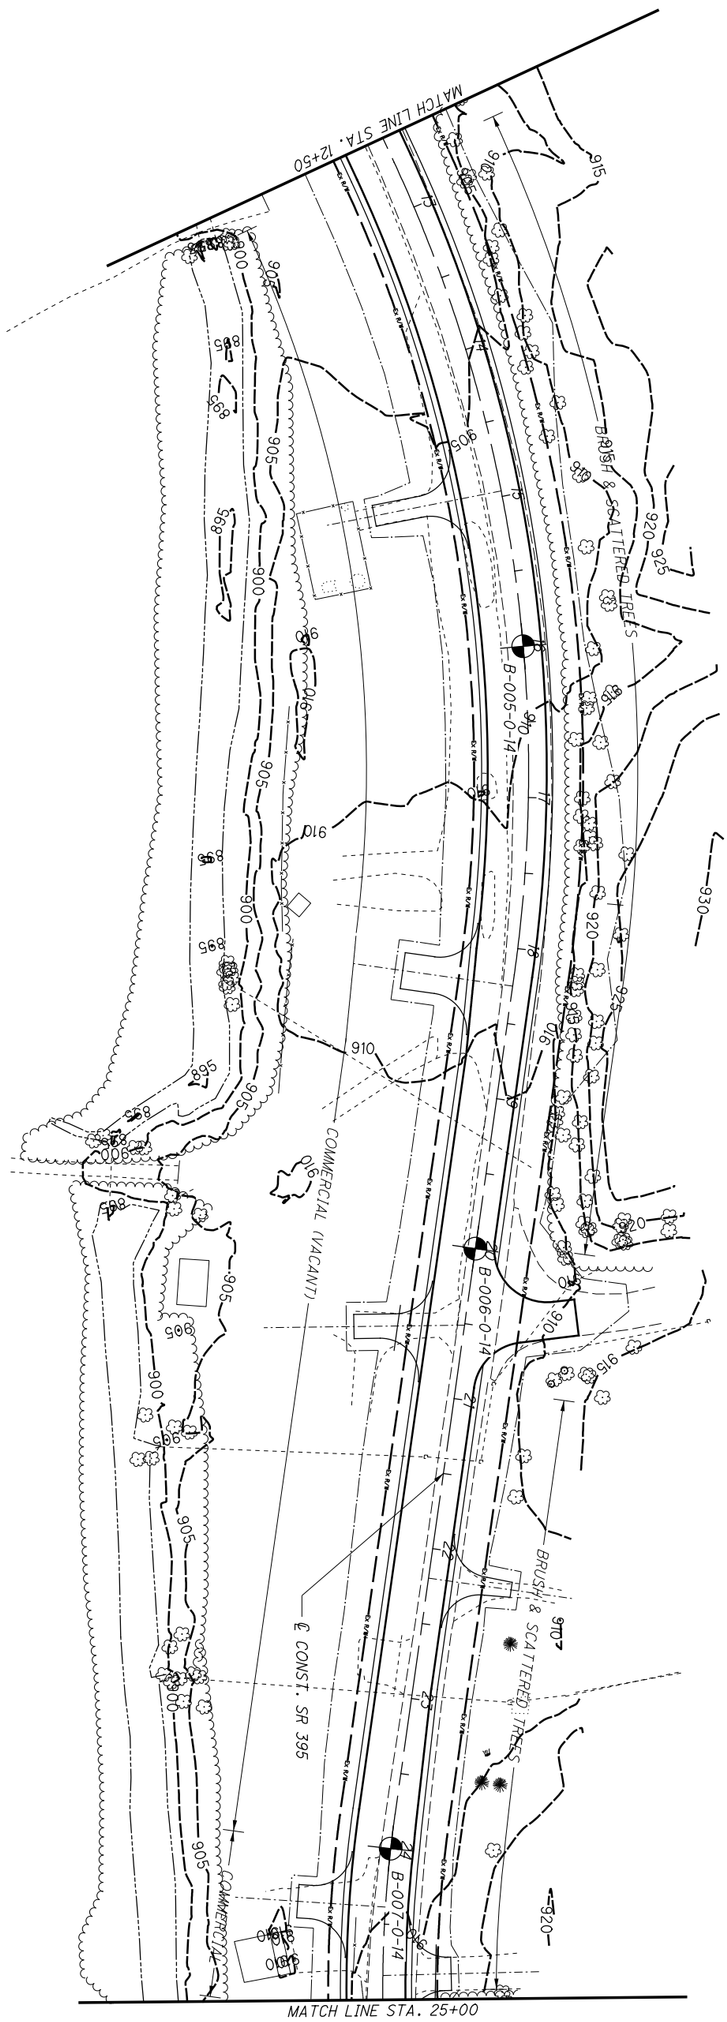

	6 / 11	TER-395-0.00	SOIL PROFILE STA. 12+50 TO STA. 25+00 SR 395	DRAWN INK CHECKED RED	0 50 25 100 HORIZONTAL SCALE IN FEET