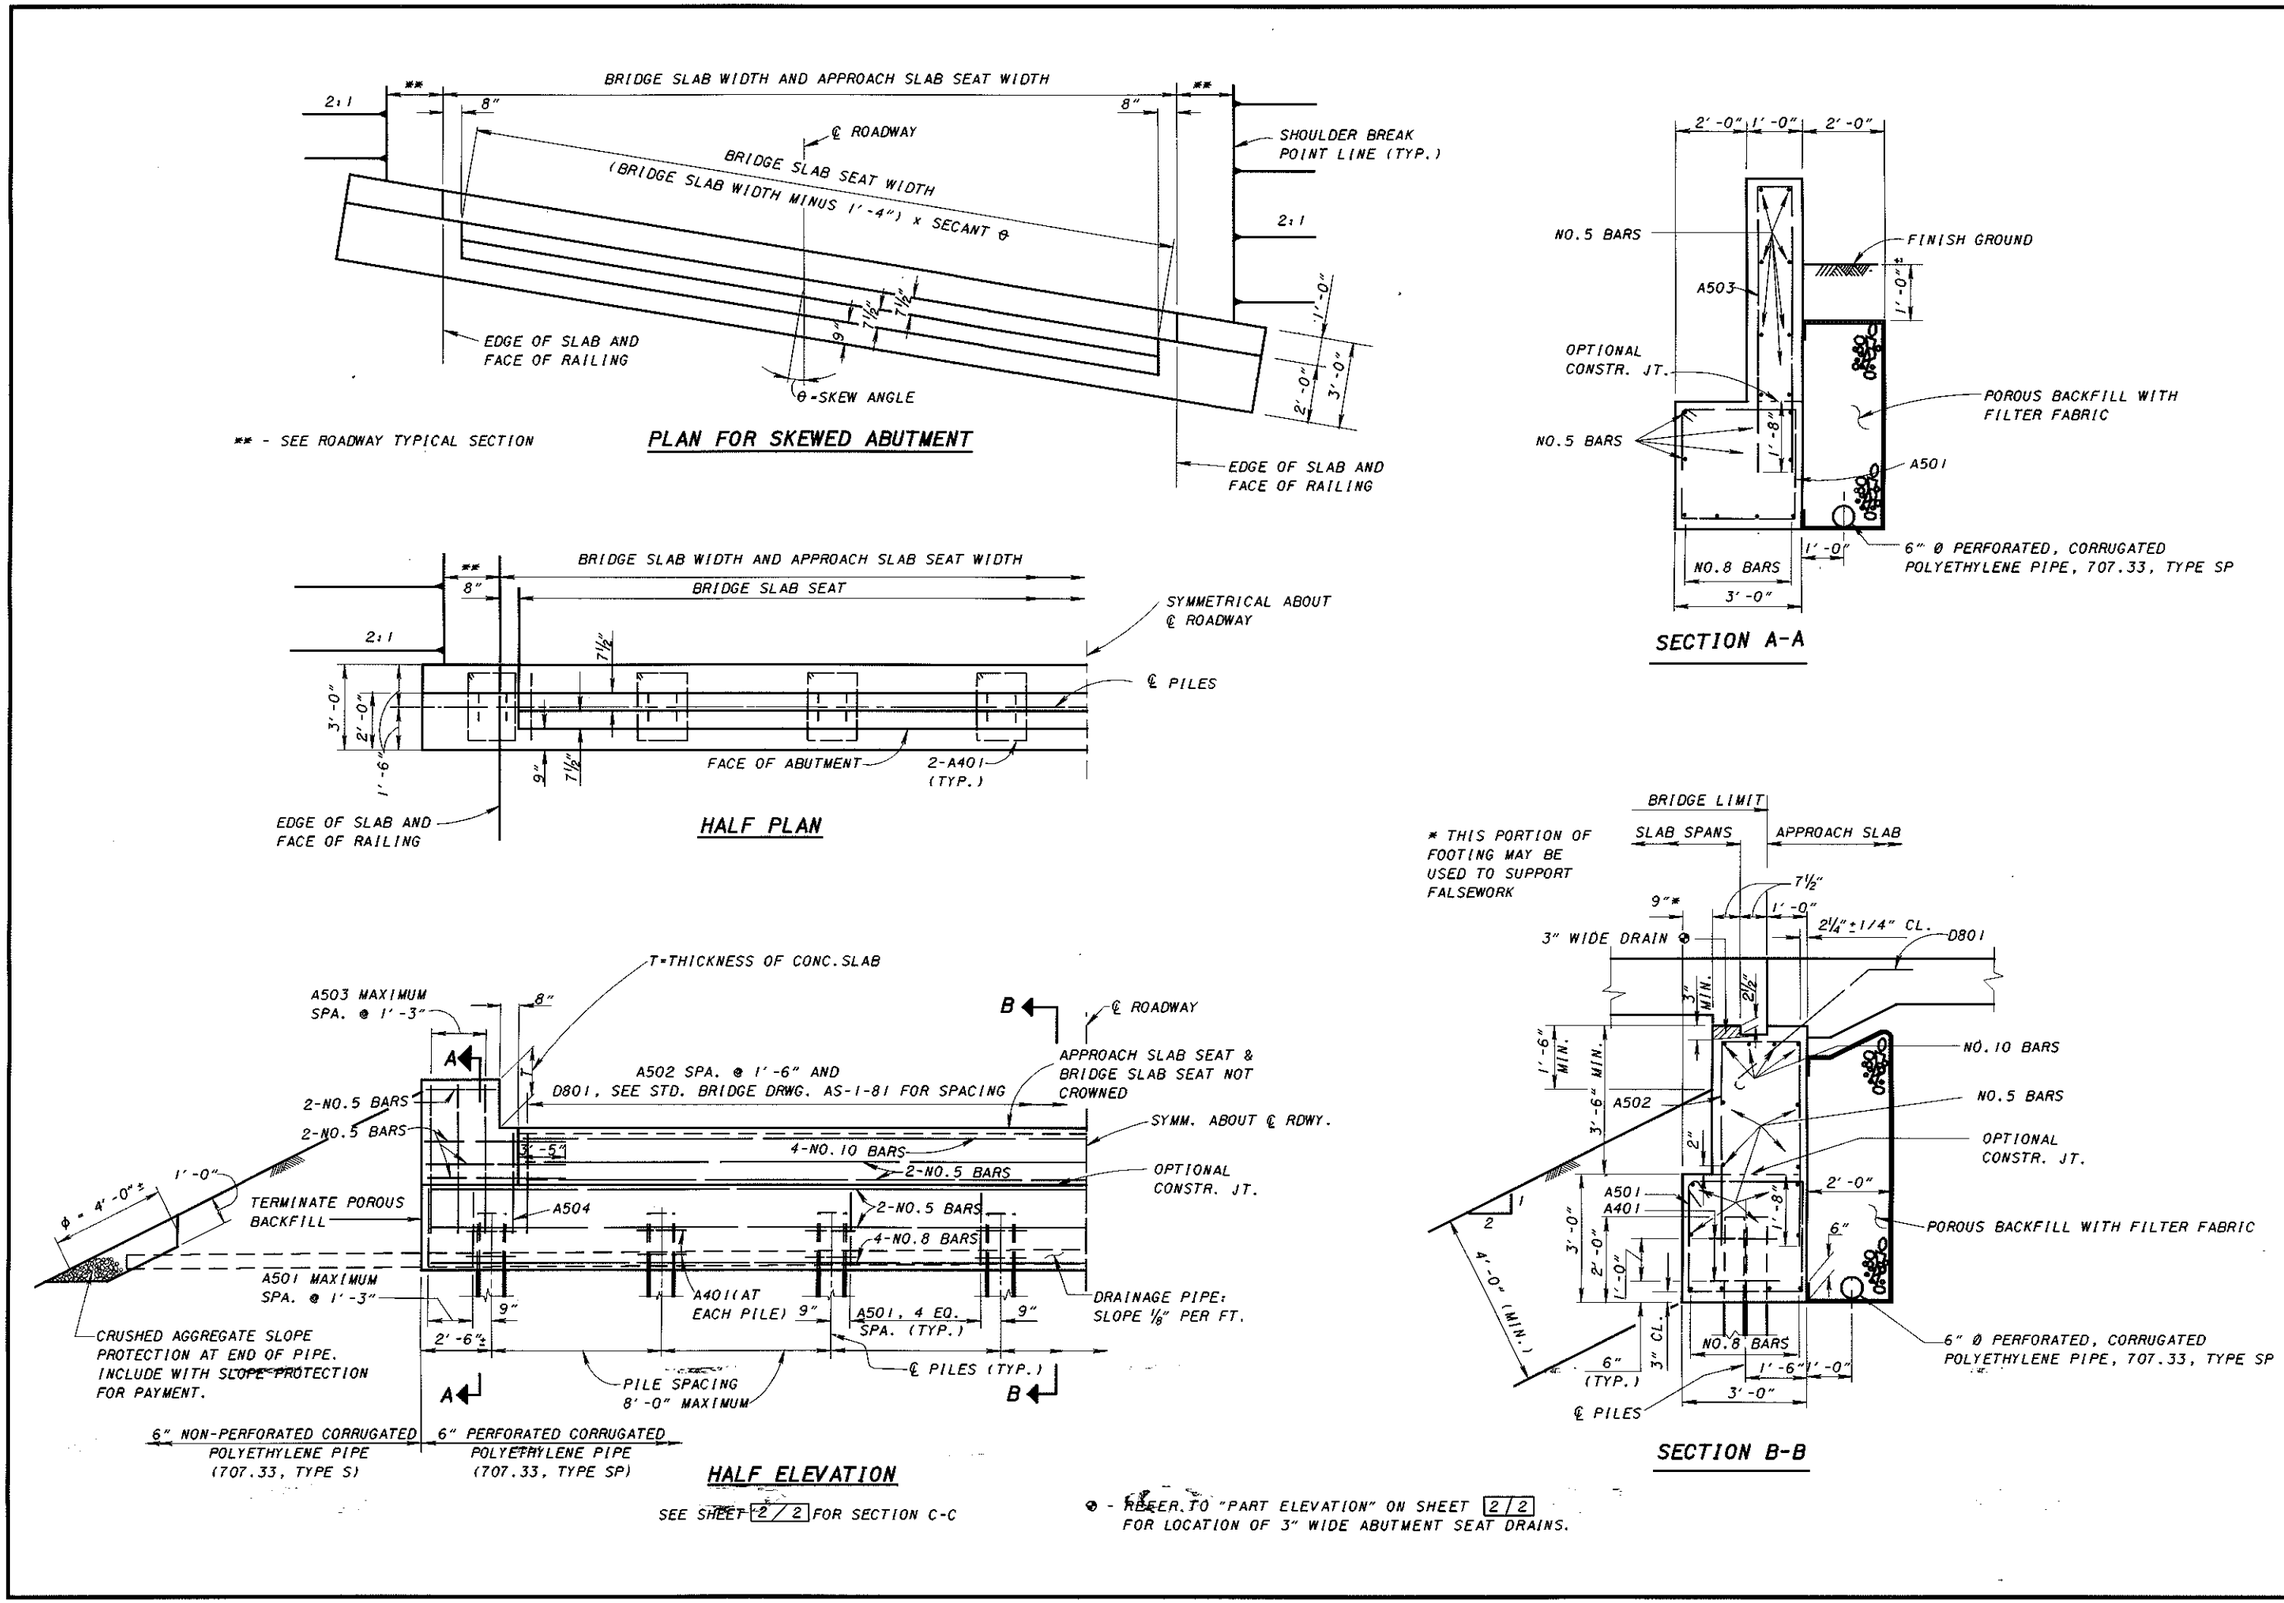

DESIGN AGENCY
OFFICE OF STRUCTURAL ENGINEERING

STATE OF OHIO DEPARTMENT OF TRANSPORTATION
ENGINEER OF BRIDGES
10-25-94
DATE

REVIEWED LMW
CHECKED SAM
CPA-5-94
DESIGNED JAM
DRAWN BDB
REVISIONS 04-20-01

STANDARD
CAPPED PILE ABUTMENT FOR SLAB BRIDGES

1/2