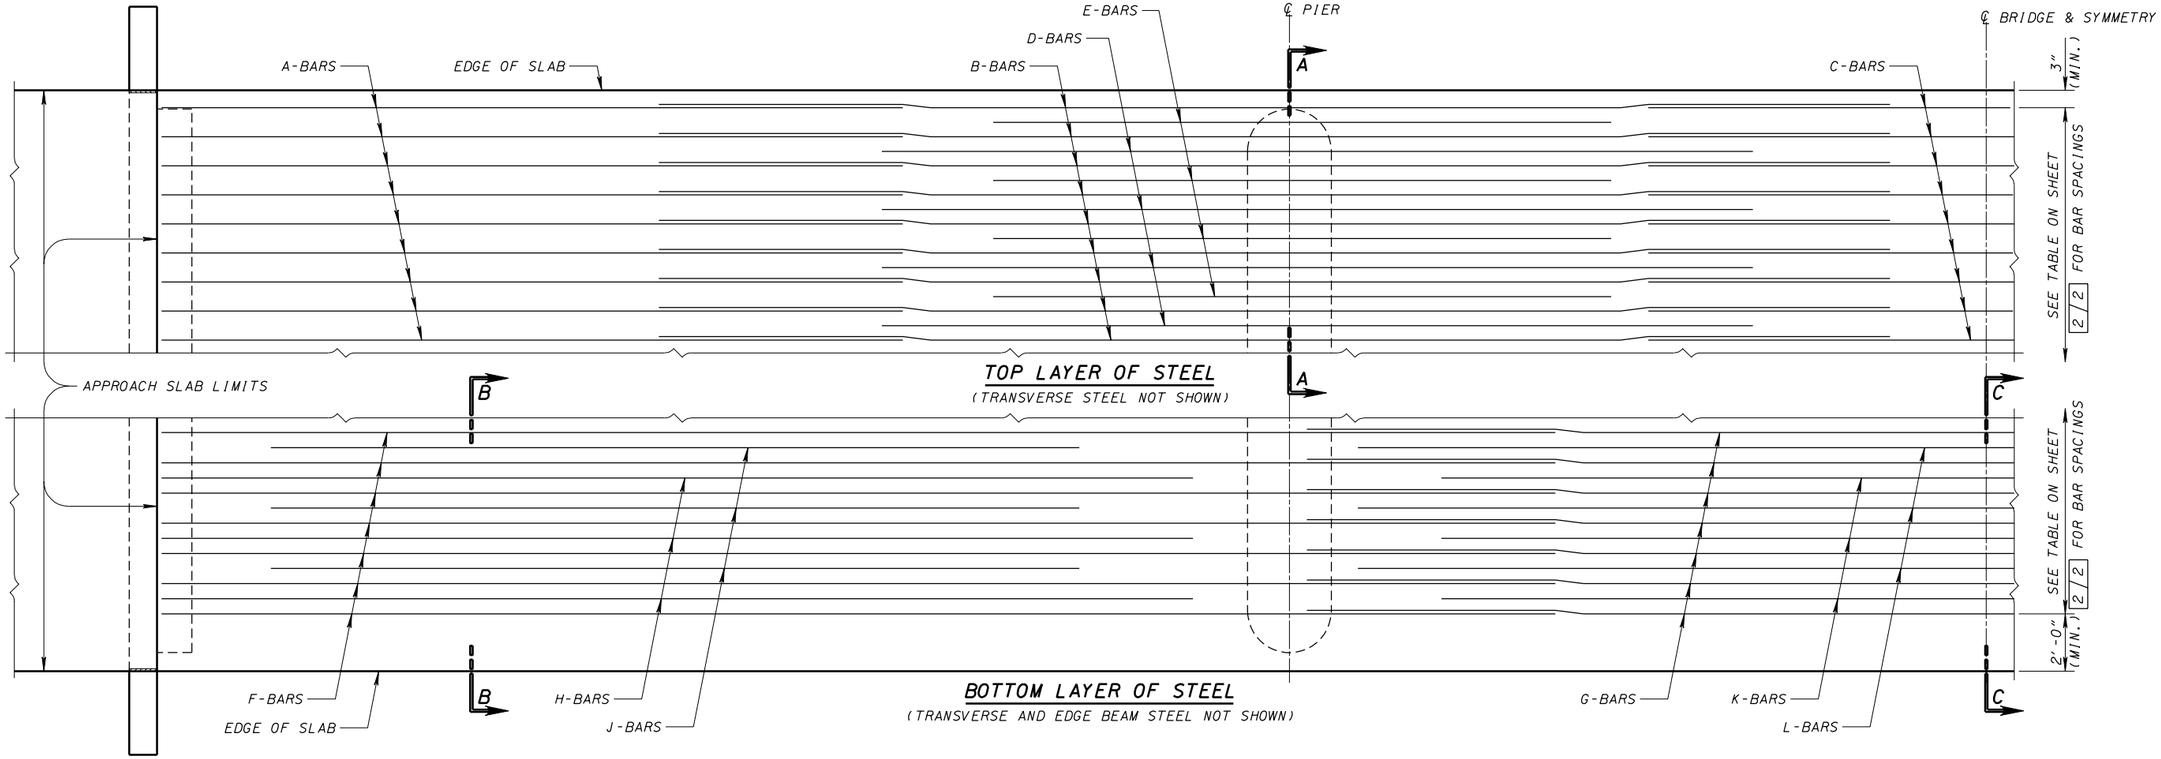

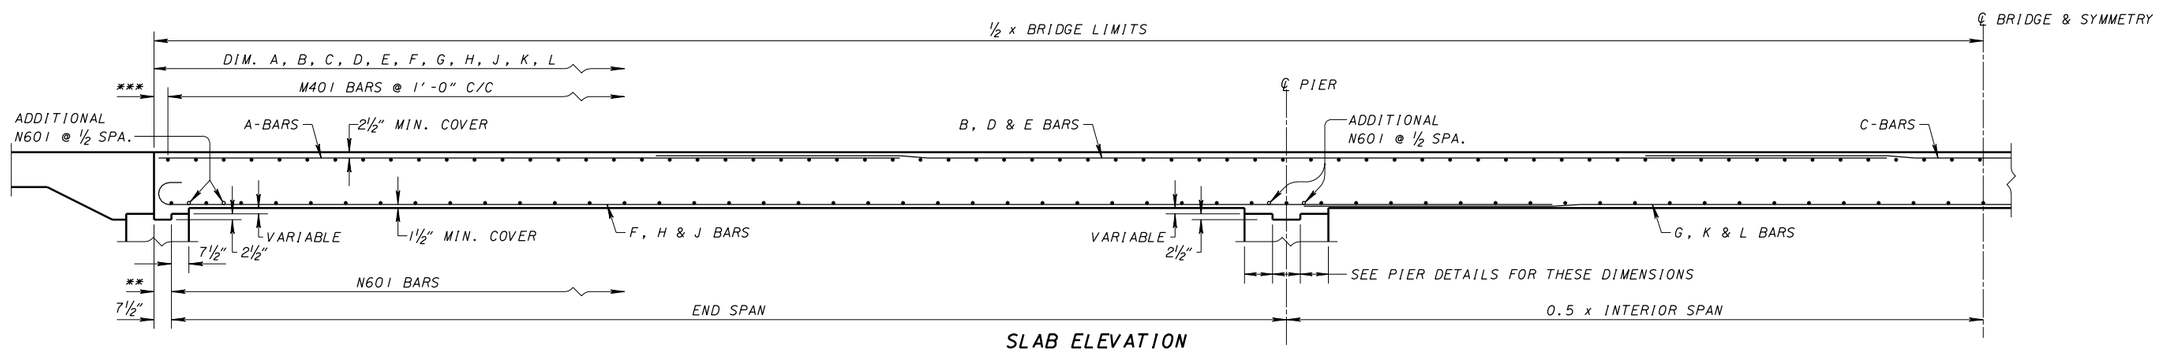

SLAB ELEVATION

** - ½[12(BRIDGE LIMITS) - N BAR SPA. (NO. N BARS - 9)]

*** - 6[(BRIDGE LIMITS) - (NO. N BARS) - 1]

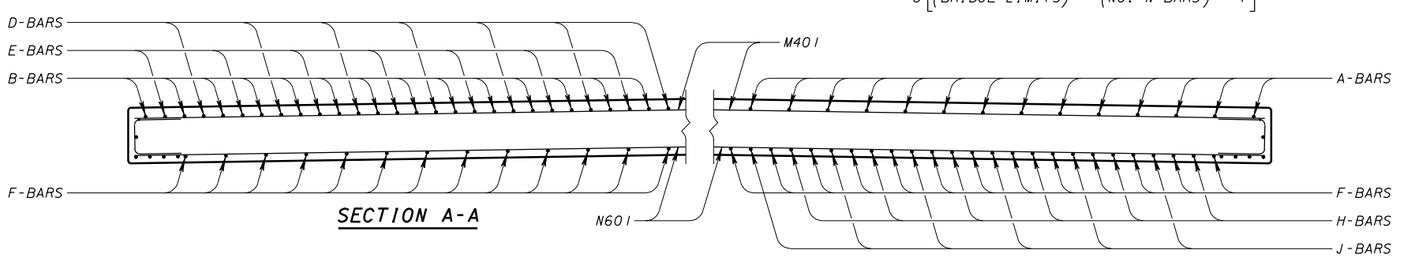

SECTION A-A

SECTION B-B

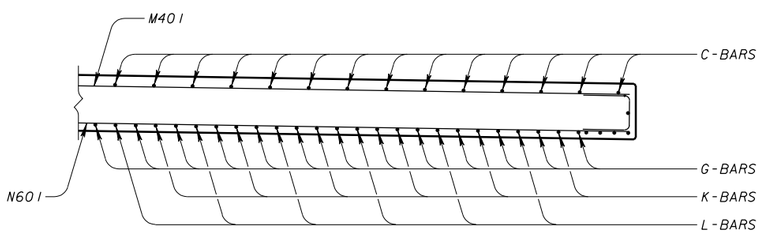

SECTION C-C

SEE SHEET 2/2 FOR EDGE BEAM DETAILS

DESIGN AGENCY
OFFICE OF STRUCTURAL ENGINEERING

STATE OF OHIO DEPARTMENT OF TRANSPORTATION
04-18-03 DATE
ADMINISTRATOR

REVISIONS

DESIGNED SAM
DRAWN SAM
CHECKED JAM/GT
REVIEWED JS

CS-1-03

STANDARD
CONTINUOUS SLAB BRIDGES