WOO-WALES RAILROAD GRADE SEPARATION

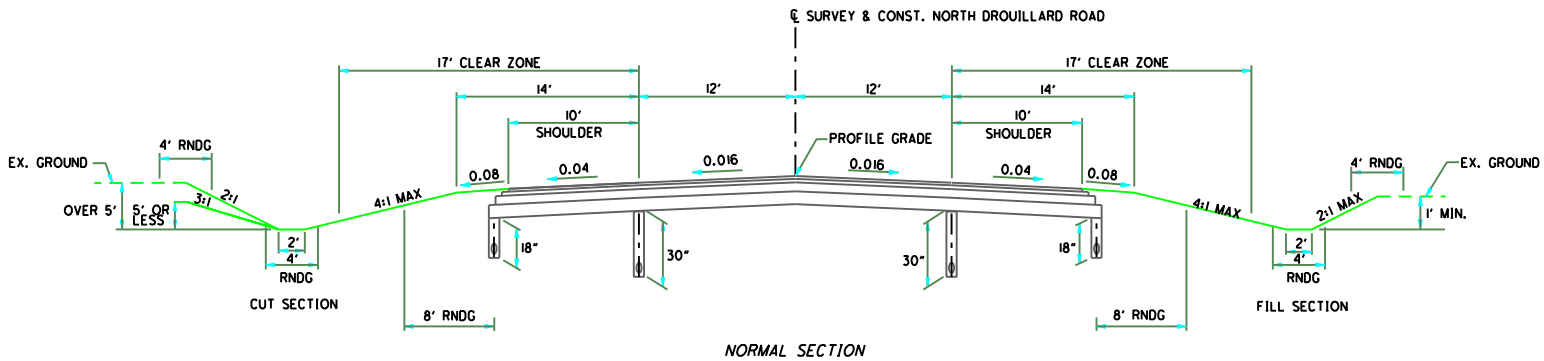

TYPICAL SECTION - NORTH DROUILLARD ROAD

gy203_NDRO.dgn 4/5/2006 2:50:47 PM