AIR EXPANSION JOINT

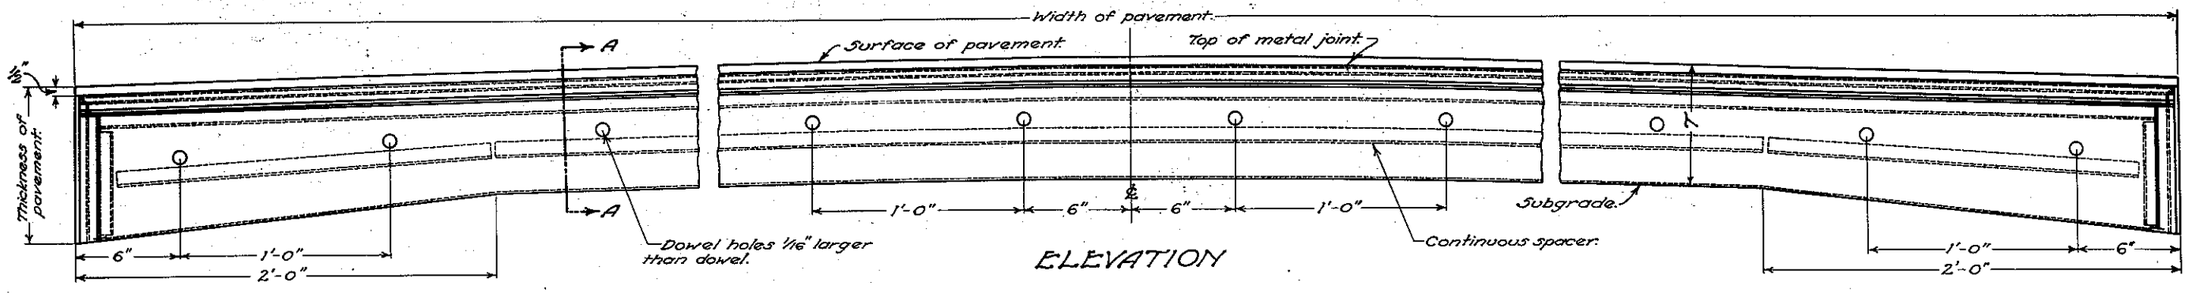

ELEVATION

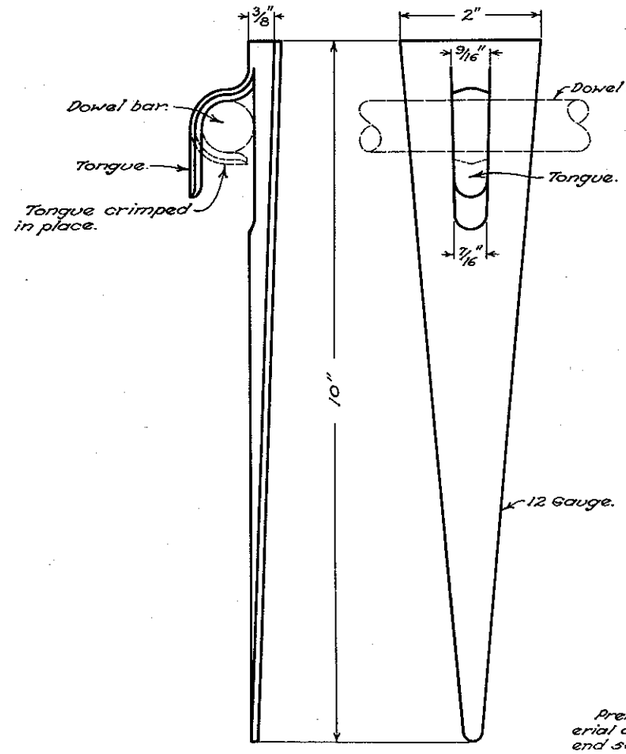

DOWEL BAR SUPPORT

Other dowel bar support designs may be used if approved by engineer.

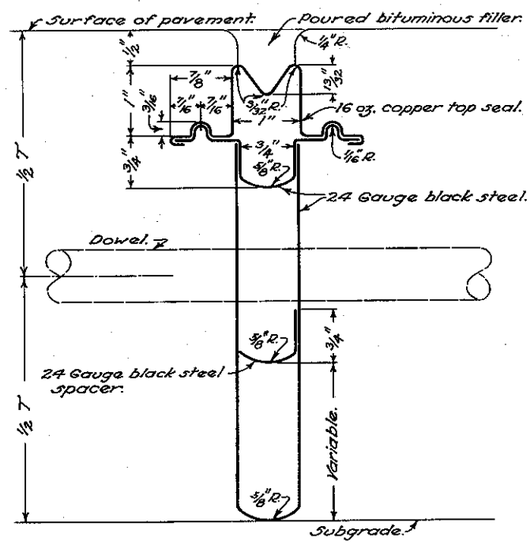

SECTION A-A

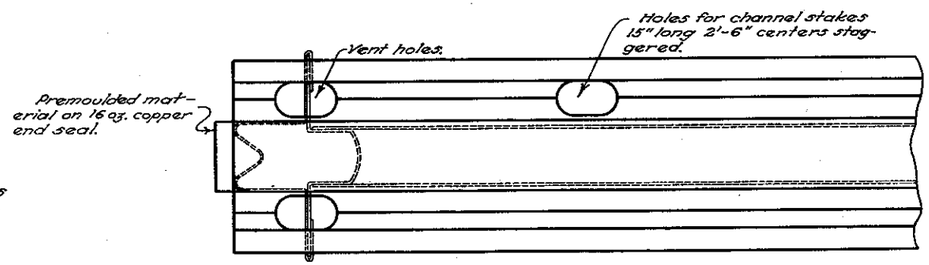

JOINT PLAN VIEW

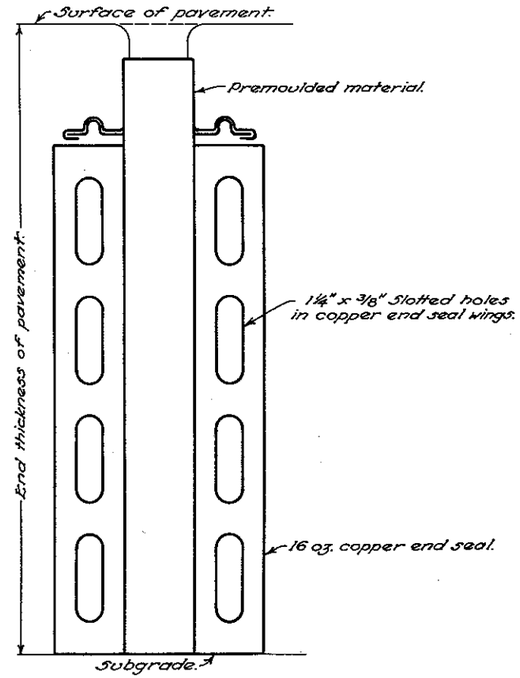

END VIEW

BUREAU OF CONSTRUCTION
OHIO
DEPARTMENT OF HIGHWAYS

AIR EXPANSION JOINT

STANDARD CONSTRUCTION DRAWING T-70-71 AEJ TYPE B

APPROVED C.M.H. CHIEF ENGR. CONST.

DEC. 1934